


BOREHOLE DESIGN PROTOTYPE



Near
foundation




Near
foundation

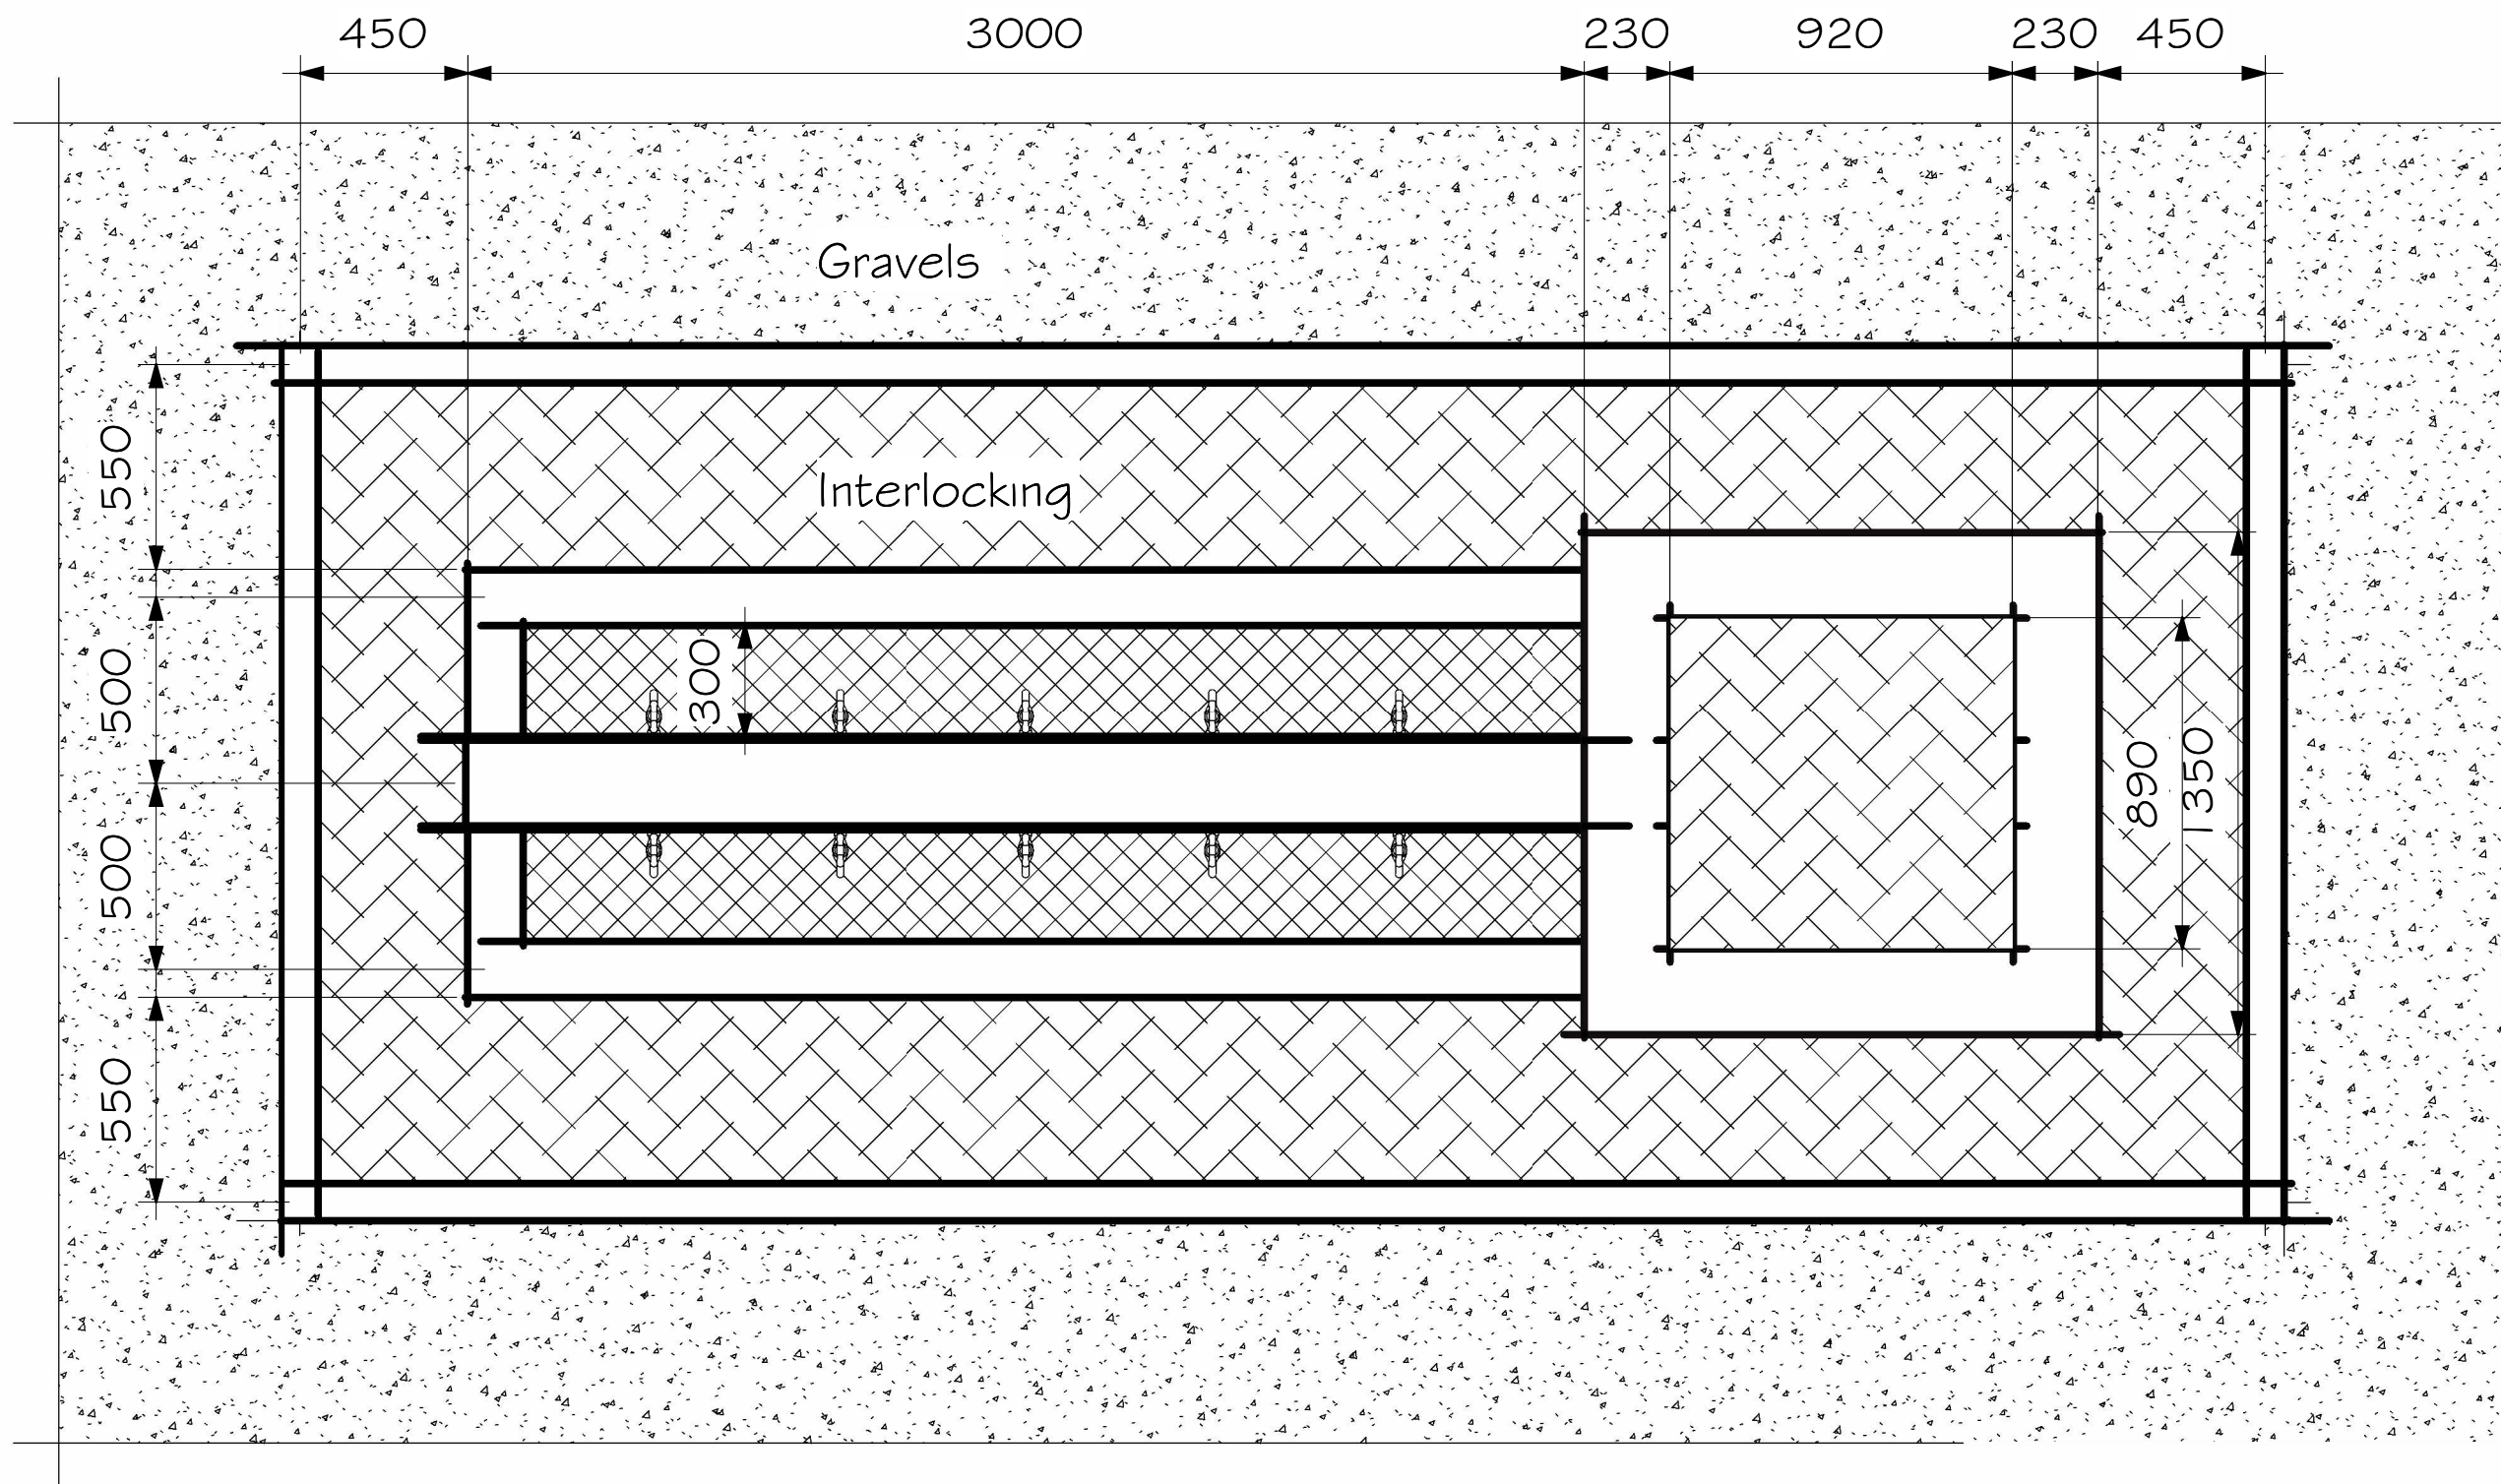


FLOOR PLAN



Near
foundation

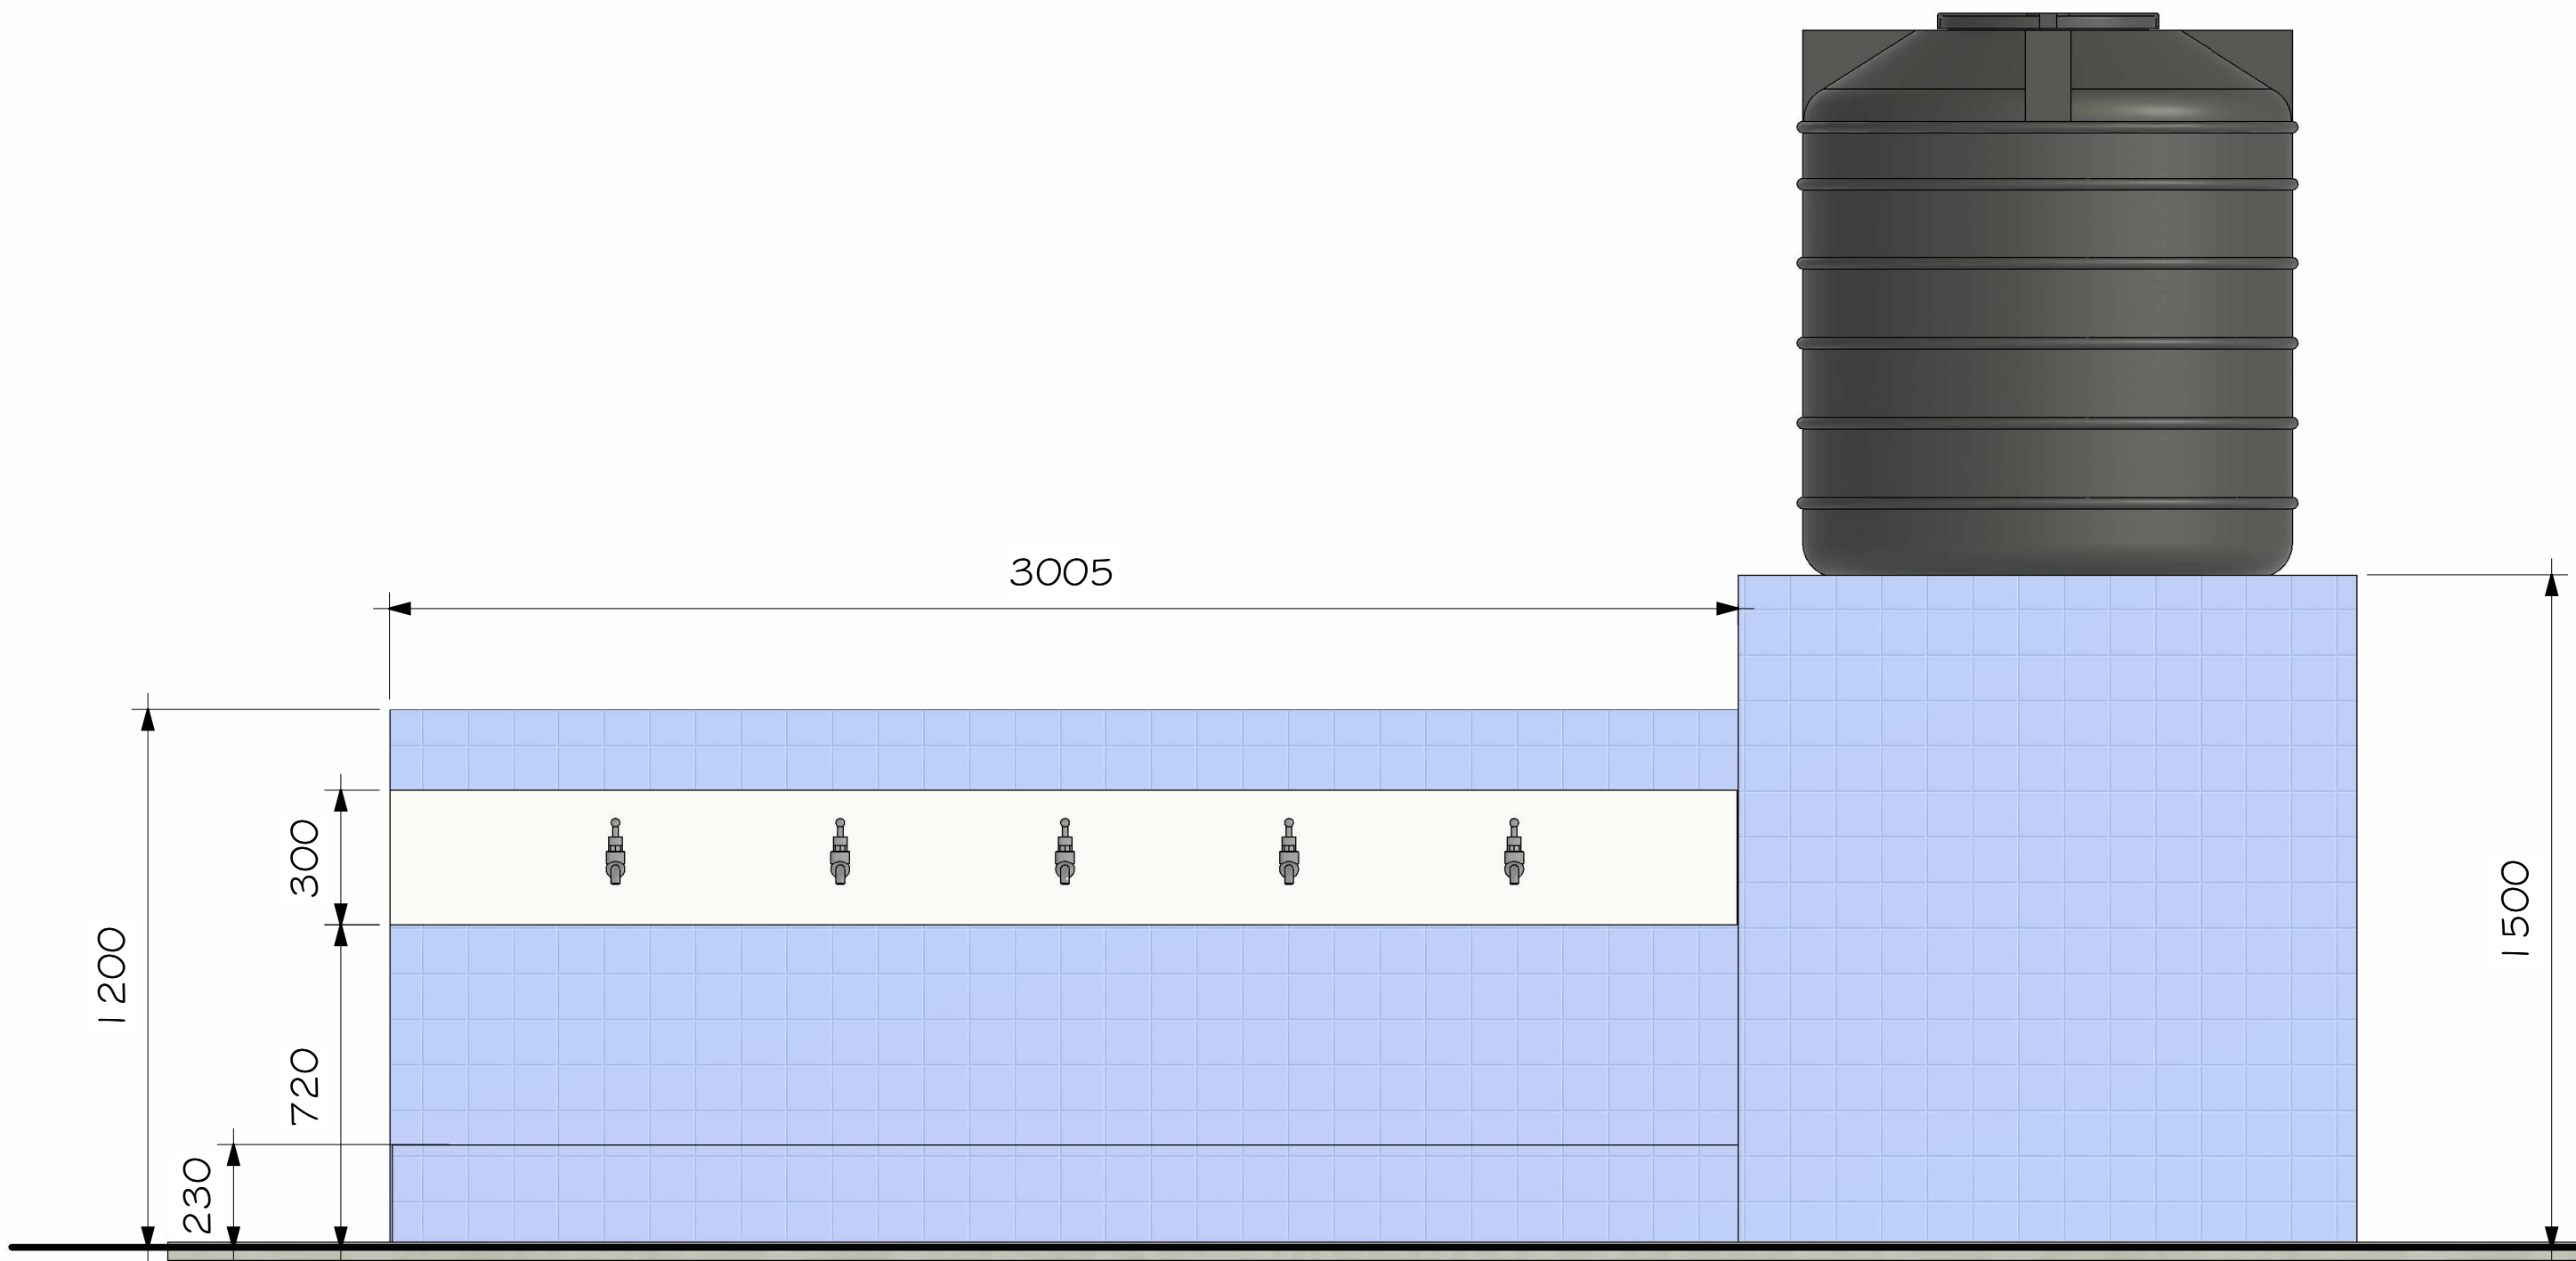

FRONT ELEVATION

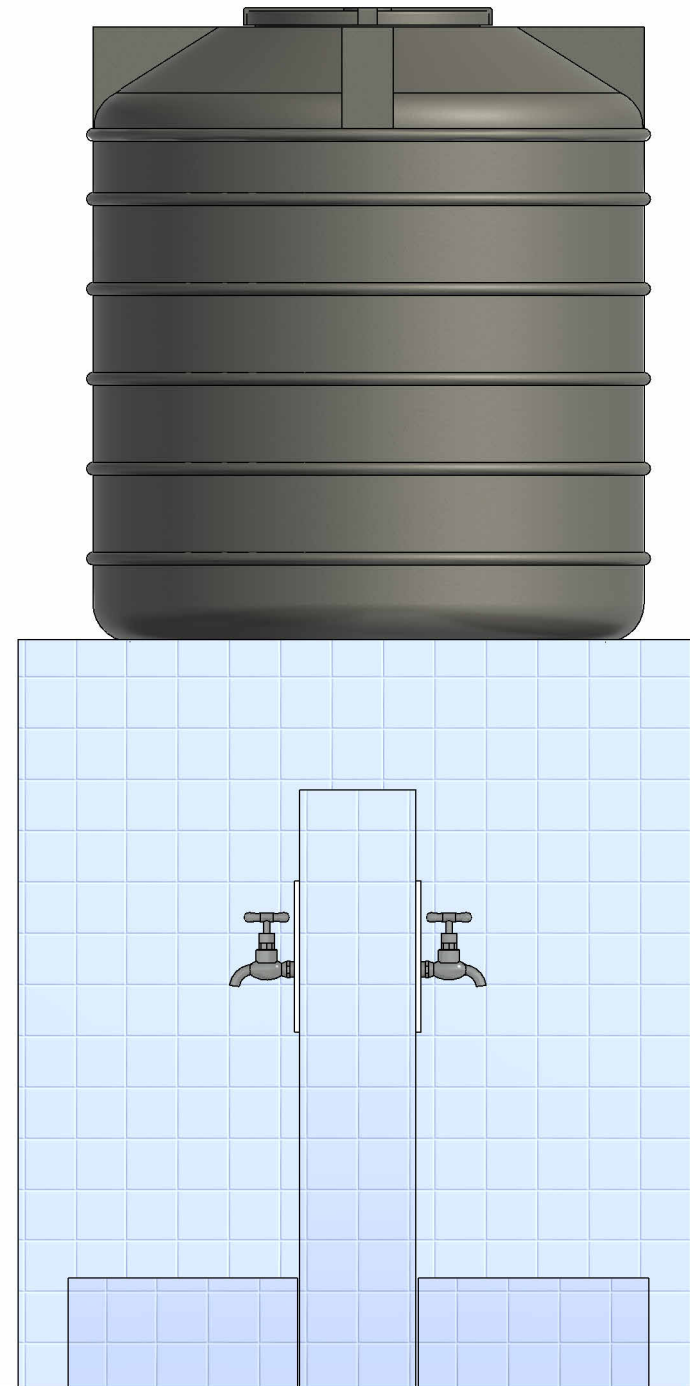

SIDE ELEVATION




Near
foundation


BILL OF QUANTITIES

1. 3000 LTRS TANK
2. BLUE TILES = 20sqm
3. WHITE TILES = 4sqm
4. FLOOR TILES = 6sqm
5. 9inch Block = 150pcs
6. 6inch Block = 20pcs


Note: All tiles should be
300x300mm

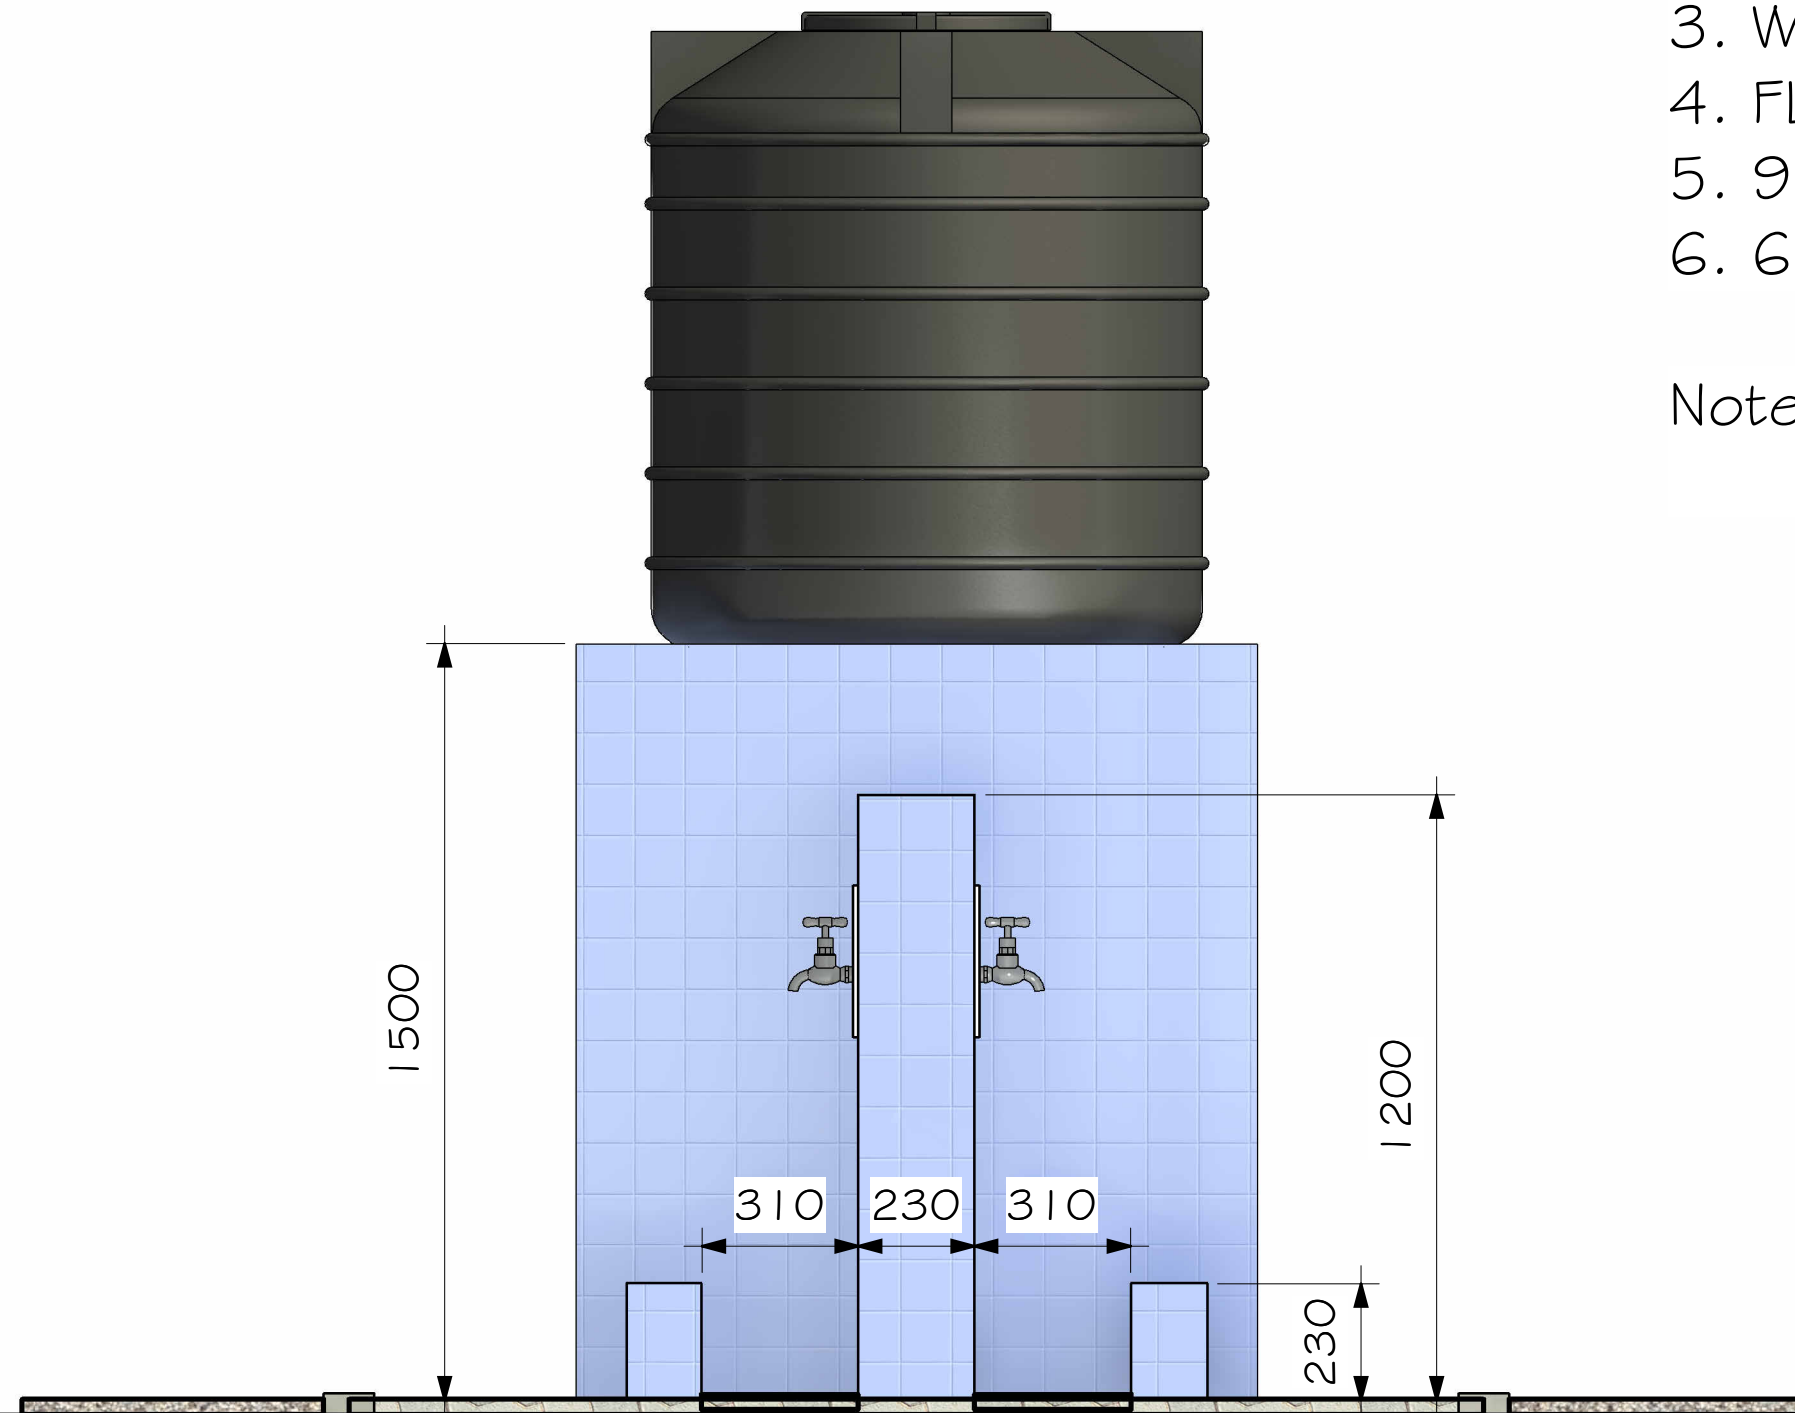

Near
foundation

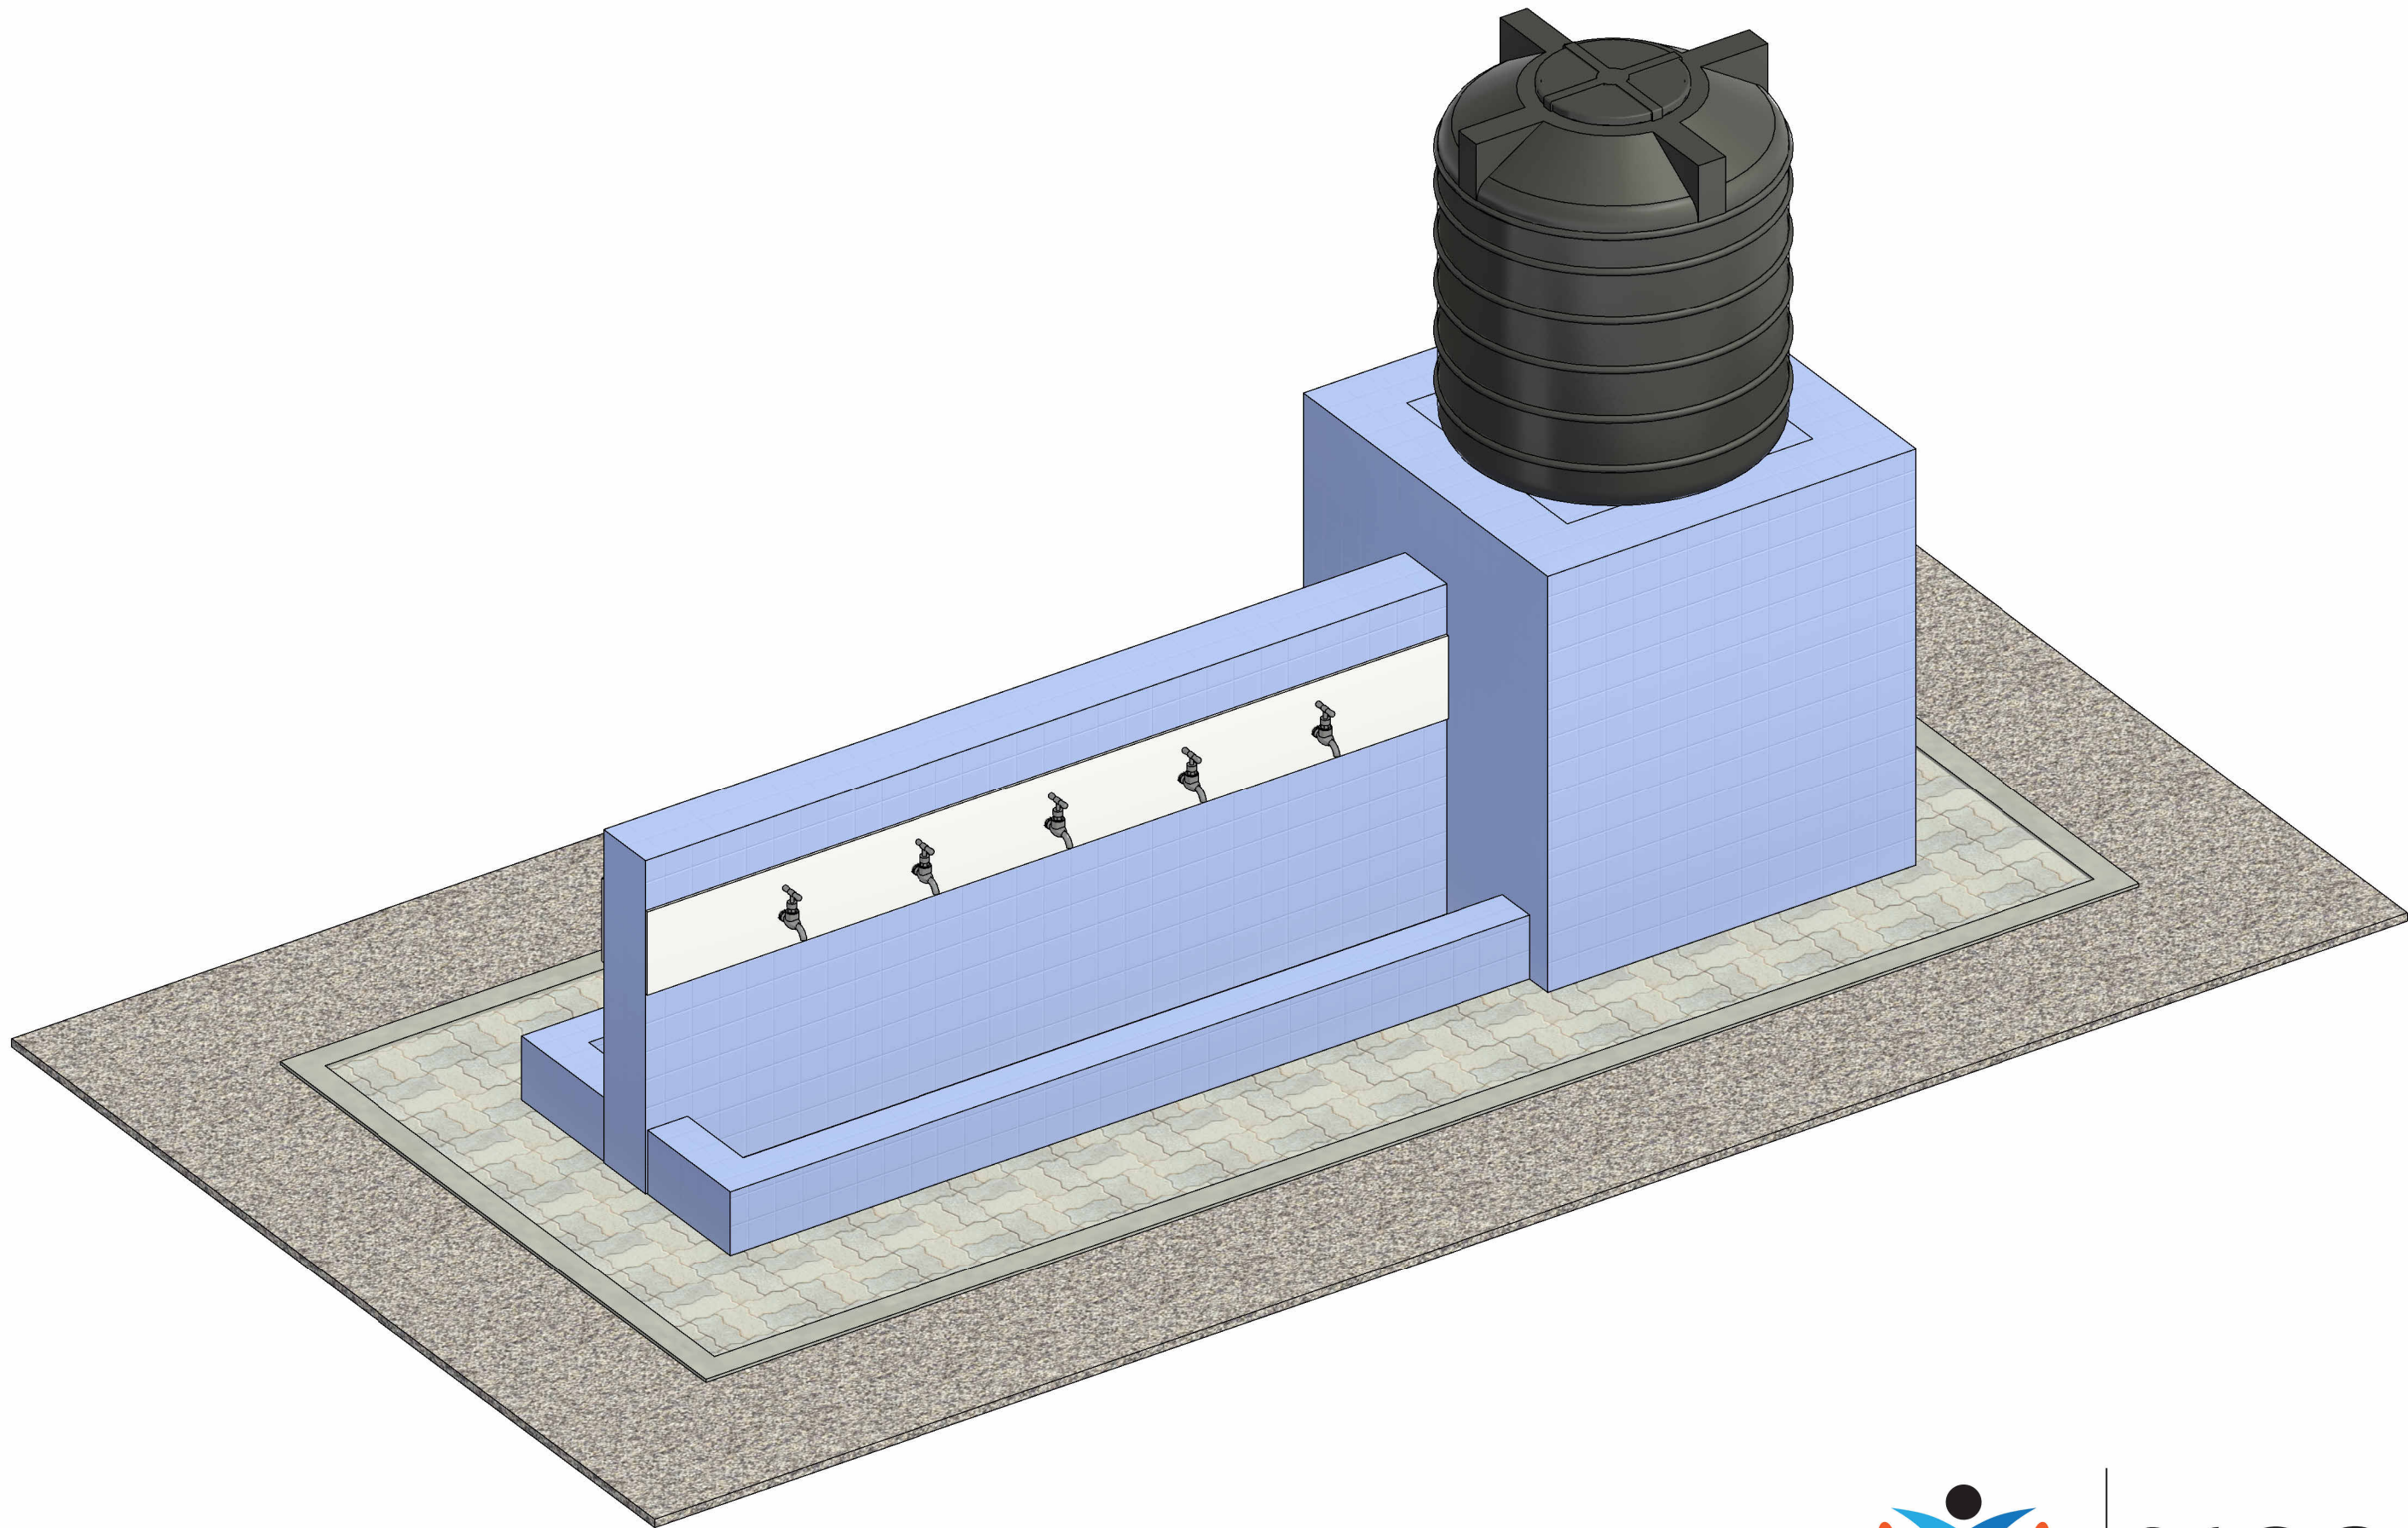

Near
foundation

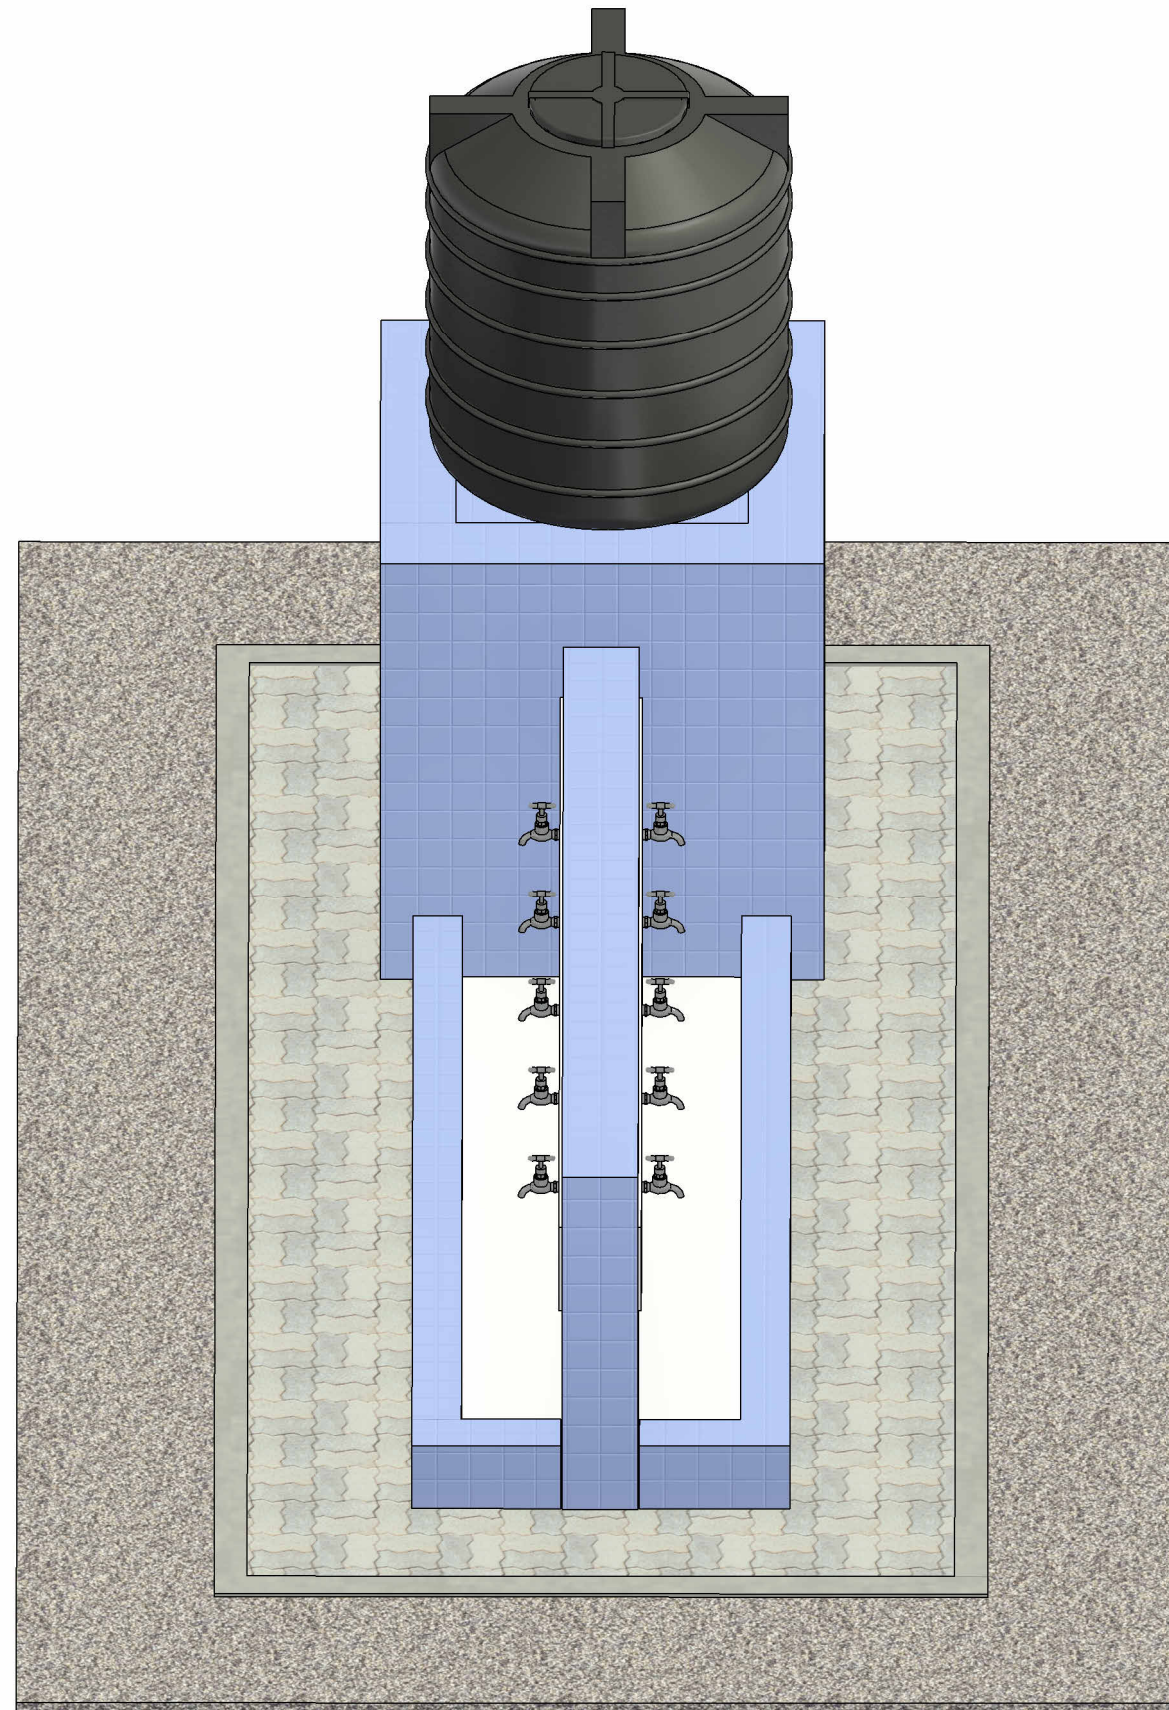

Near
foundation